F:\CURRENT DRAWINGS\Bayview comp\DAPLANS\Coloured_Site2.dwg, 4/08/2006 5:22:39 PM, Hodges Shorten Architects

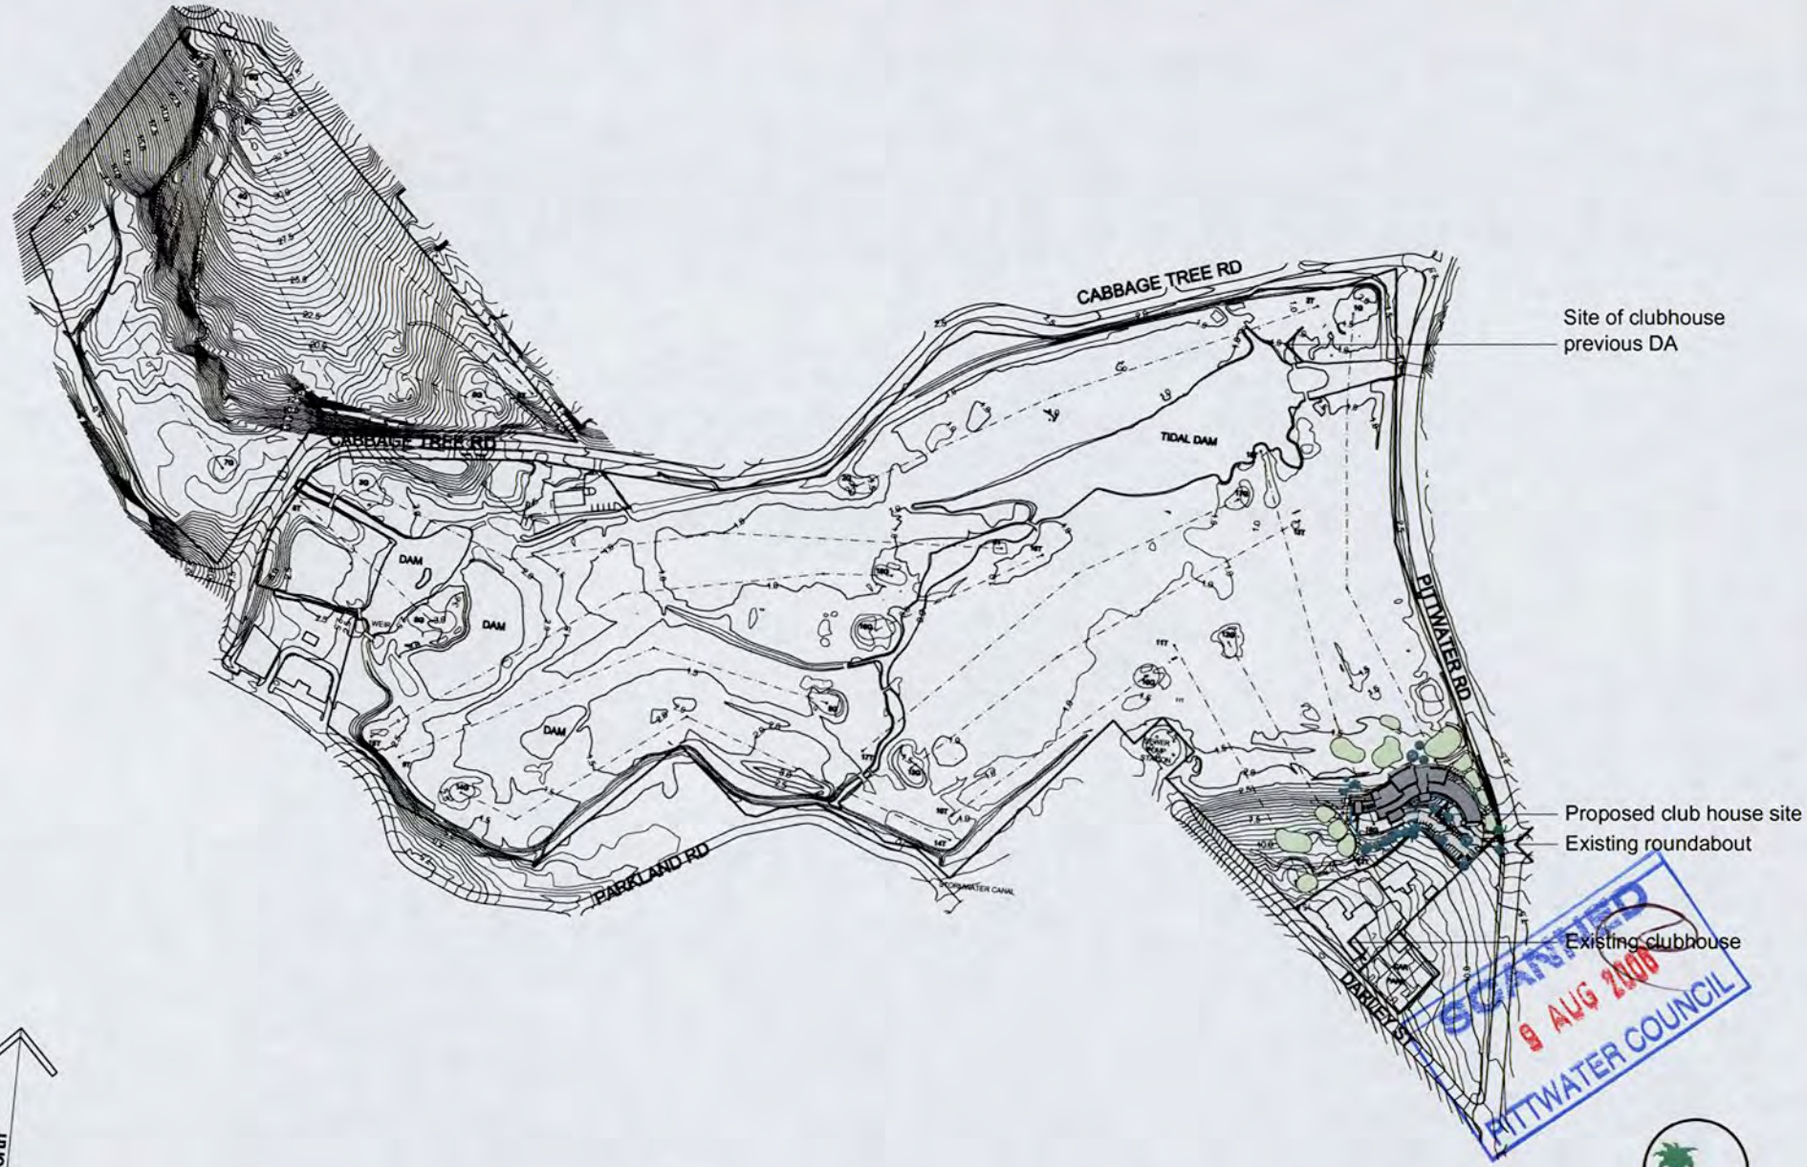

SCANNED
9 AUG 2006
PITTWATER COUNCIL

Site Plan

Issue
A 14.7.06 Issued to Council for Development Approval

Hodges Shorten Architects Pty Ltd
Suite 82 Chatswood Village
47 Neridah Street Chatswood NSW 2067
phone 9419 5199 fax 9419 5632

Bayview Golf Club
Proposed Golf Club, Pittwater Road Bayview

scale - 1:2000 @ A1 date - 31.12.05 drawing - 2380.DA1A

BAYVIEW GOLF CLUB

F:\CURRENT DRAWINGS\Bayview comp\DAPLANS\Coloured_Site2.dwg, 28/07/2006 3:47:50 PM, Hodges Shorten Architects

Part Site Plan

Issue
A 14.7.06 Issued to Council for Development Approval

Hodges Shorten Architects Pty Ltd
Suite 82 Chatswood Village
47 Neridah Street Chatswood NSW 2067
phone 9419 5199 fax 9419 5632

Bayview Golf Club
Proposed Golf Club, Pittwater Road Bayview

scale - 1:500 @ A1 date - 12.7.06 drawing - 2380.DA2 A

Parking Floor Plan fl 4.50

Issue
A 14.7.06 Issued to Council for Development Approval

Hodges Shorten Architects Pty Ltd
Suite 82 Chatswood Village
47 Neridah Street Chatswood NSW 2067
phone 9419 5199 fax 9419 5632

Bayview Golf Club
Proposed Golf Club, Pittwater Road Bayview

scale - 1:200 @ A1 date - 12.7.06 drawing - 2380.DA3 A

F:\CURRENT DRAWINGS\Bayview comp\DAPLANS\DA plans.dwg, 4/08/2006 5:24:02 PM, Hodges Shorten Architects No.3

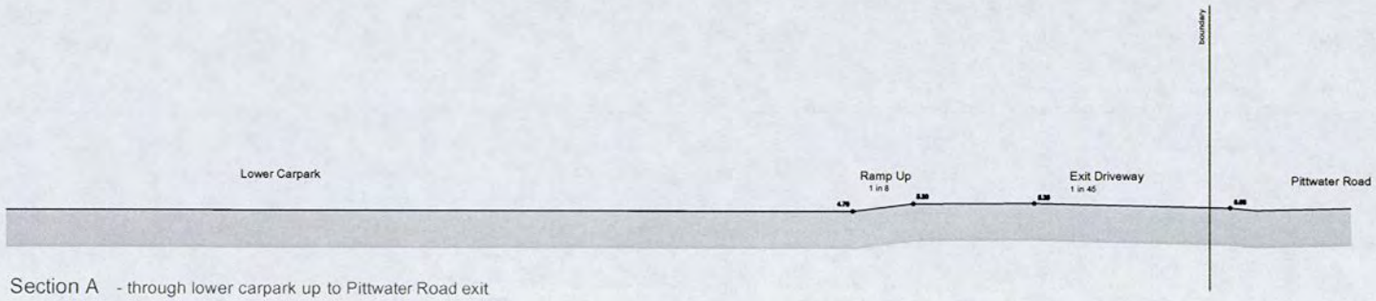

Section A - through lower carpark up to Pittwater Road exit

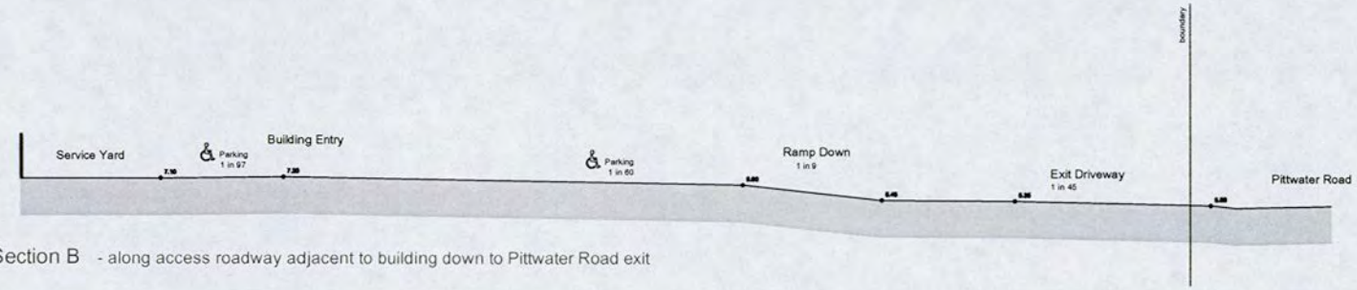

Section B - along access roadway adjacent to building down to Pittwater Road exit

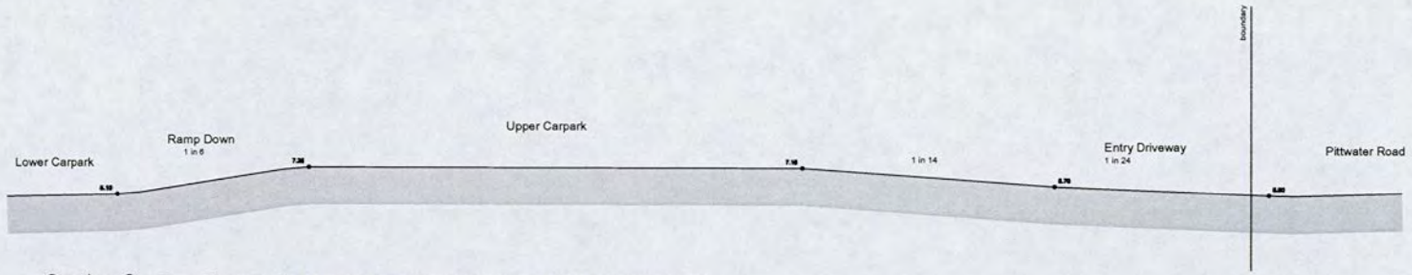

Section C - from Pittwater Road entry through upper carpark down to lower carpark

Roadway Sections

Issue
A 3.8.06 Issued to Council for Development Approval

Hodges Shorten Architects Pty Ltd
Suite 82 Chatswood Village
47 Neridah Street Chatswood NSW 2067
phone 9419 5199 fax 9419 5632

Bayview Golf Club
Proposed Golf Club, Pittwater Road Bayview

scale - 1:200 @ A1 date - 3.8.06 drawing - 2380.DA12 A

BAYVIEW

F:\CURRENT DRAWINGS\Bayview.comp\DAPLANS\Coloured_Site2.dwg, 28/07/2006 3:52:11 PM, Hodges Shorten Architects

Ground Floor Plan fl 7.25

Issue
A 14.7.06 Issued to Council for Development Approval

Hodges Shorten Architects Pty Ltd
Suite 82 Chatswood Village
47 Neridah Street Chatswood NSW 2067
phone 9419 5199 fax 9419 5632

Bayview Golf Club
Proposed Golf Club, Pittwater Road Bayview

scale - 1:200 @ A1 date - 20.2.06 drawing - 2380.DA4 A

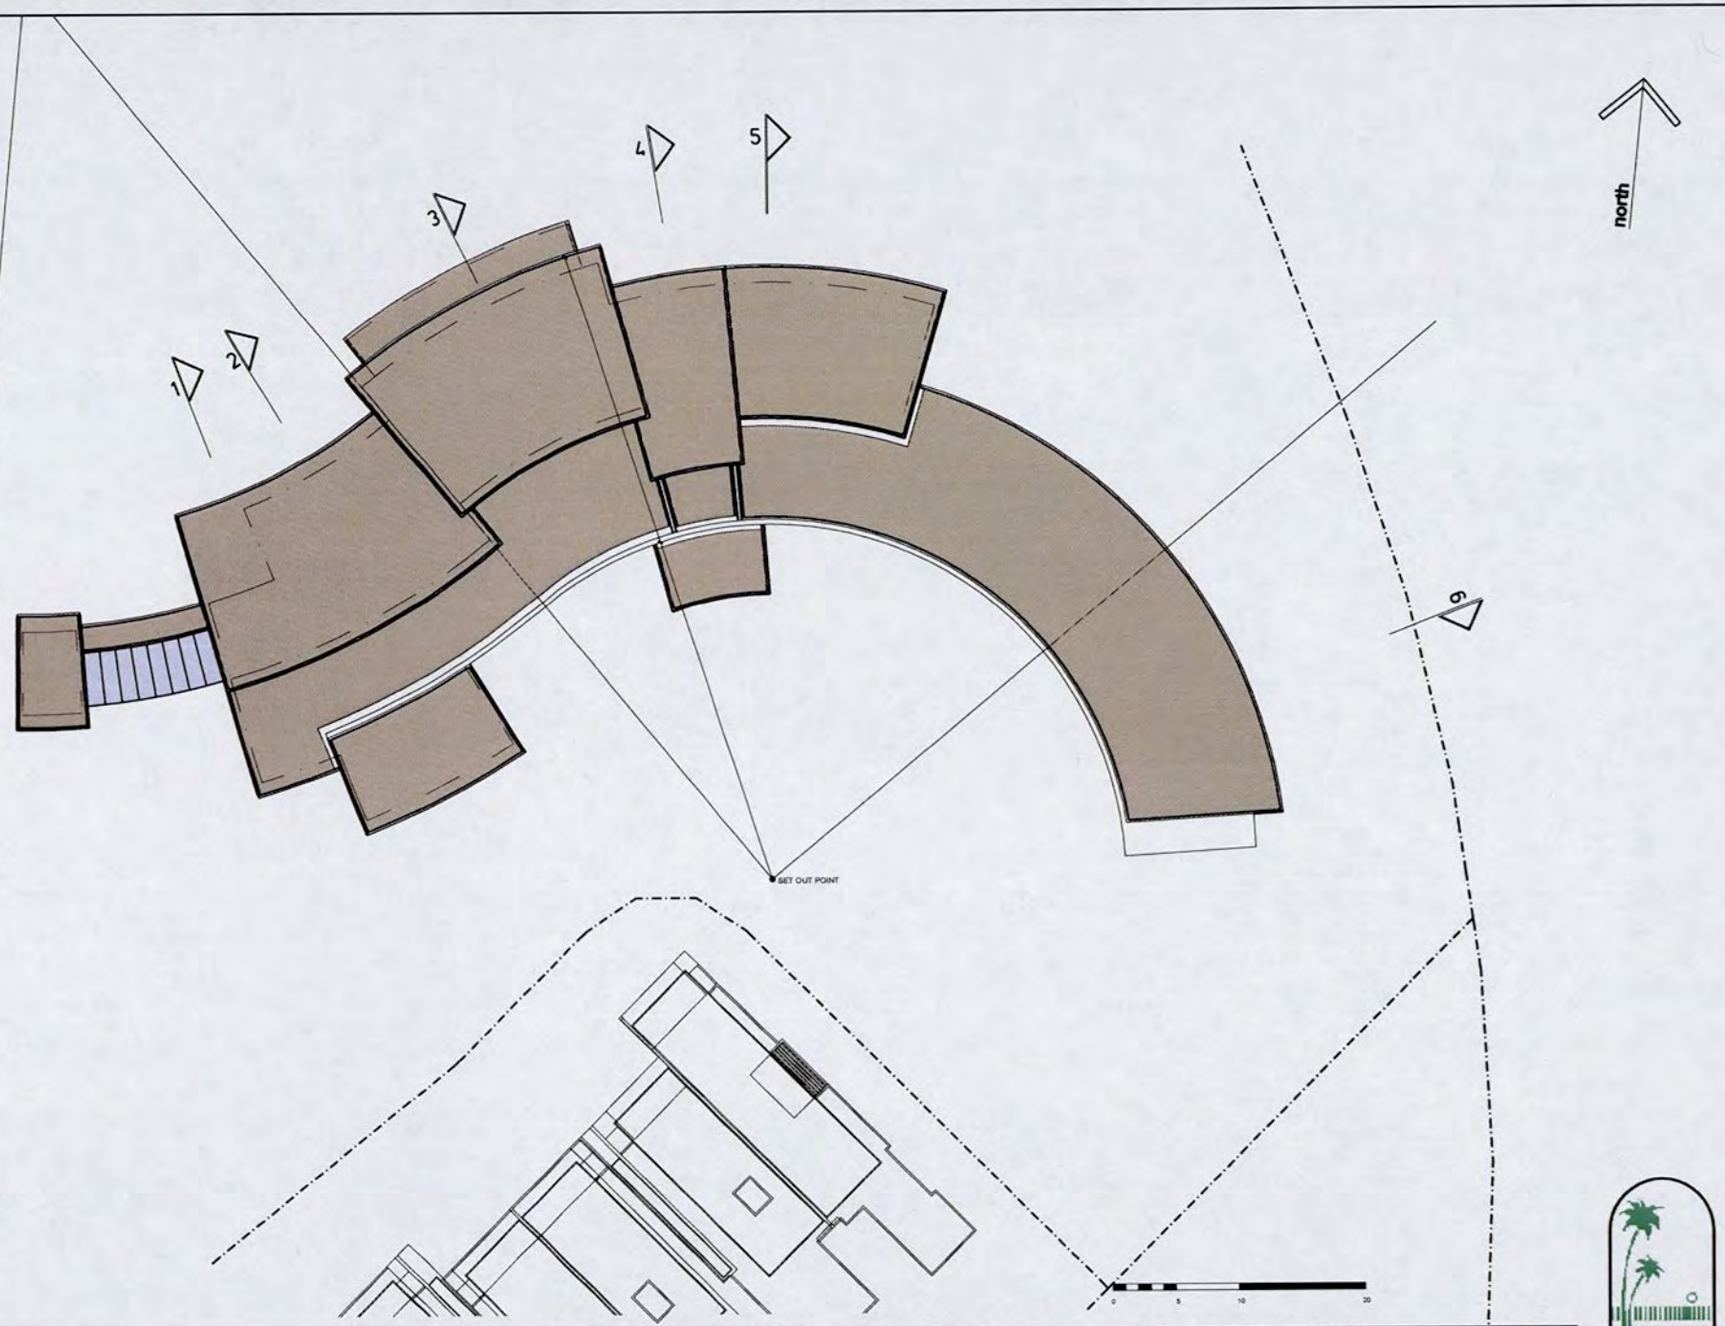

F:\CURRENT DRAWINGS\Bayview comp\DAPLANS\Coloured_Site2.dwg, 28/07/2006 3:52:38 PM, Hodges Shorten Architects

Roof Plan

Issue
A 14.7.06 Issued to Council for Development Approval

Hodges Shorten Architects Pty Ltd
Suite 82 Chatswood Village
47 Neridah Street Chatswood NSW 2067
phone 9419 5199 fax 9419 5632

Bayview Golf Club
Proposed Golf Club, Pittwater Road Bayview

scale - 1:200 @ A1 date - 20.2.06 drawing - 2380.DA5 A

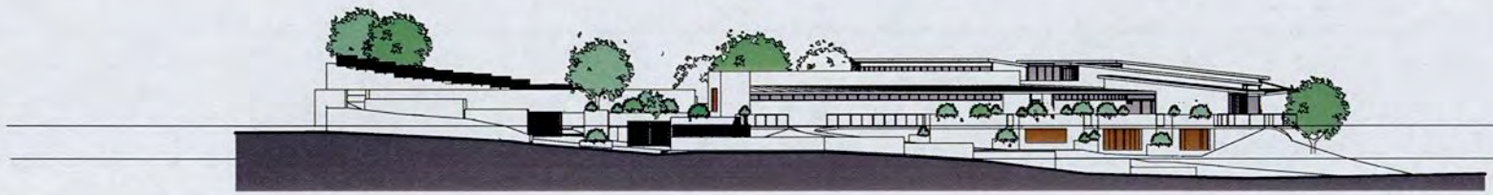

East Elevation

South Elevation

West Elevation

North Elevation

0 5 10 20

Elevations

ISSUE

A 14.7.06 Issued for Development Approval

Hodges Shorten Architects Pty Ltd
Suite 82 Chatswood Village
47 Neridah Street Chatswood NSW 2067
phone 9419 5199 fax 9419 5632

Bayview Golf Club
Proposed Golf Club, Pittwater Road Bayview
scale - 1:400 @ A3 date - 7.7.06 drawing - 2380.DA6 A

BAYVIEW GOLF CLUB

F:\CURRENT DRAWINGS\Bayview comp\DAPLANS\DA plans.dwg, 4/08/2006 3:19:32 PM, Hodges Shorten Architects No.3

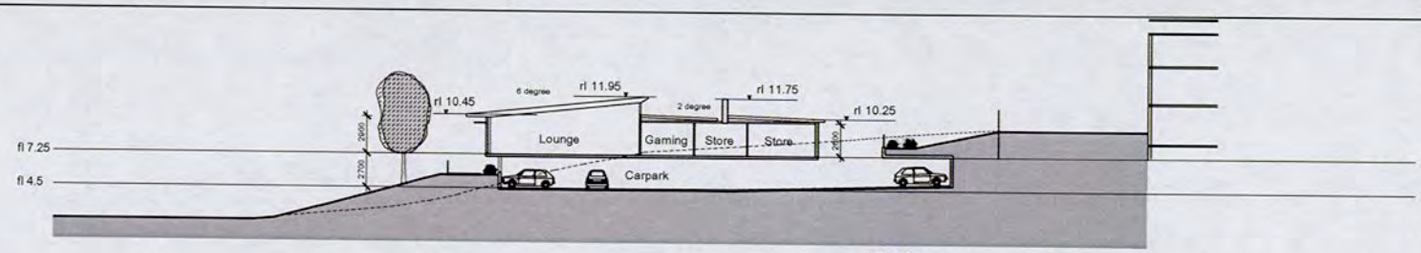

Section 1

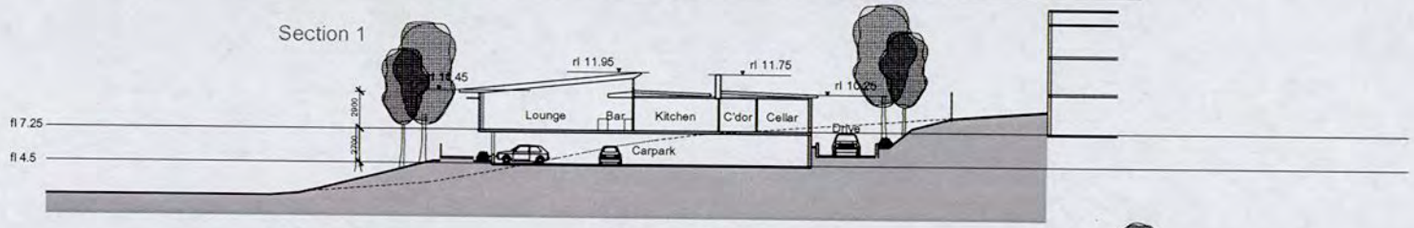

Section 2

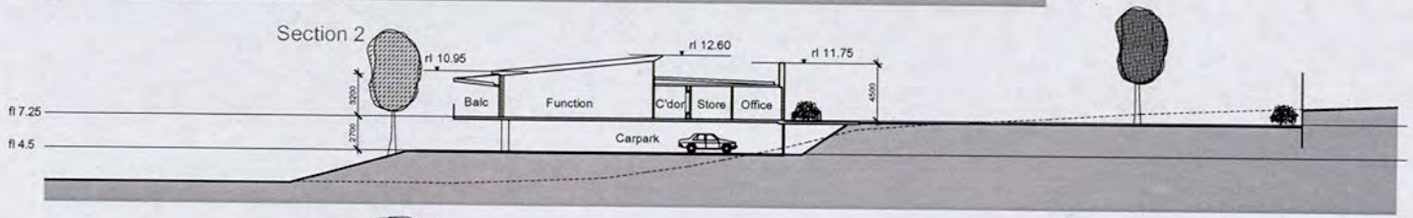

Section 3

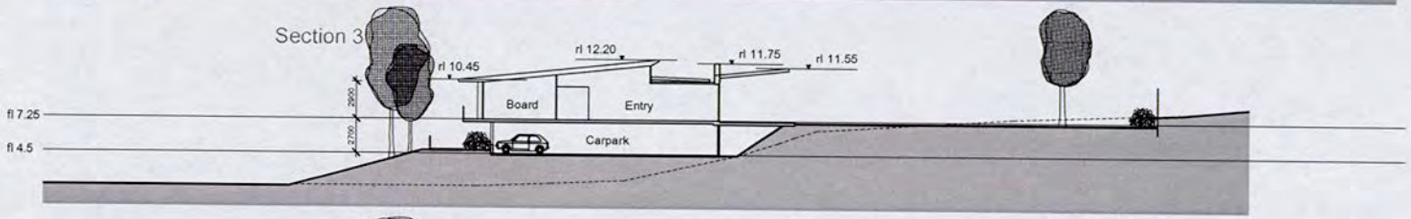

Section 4

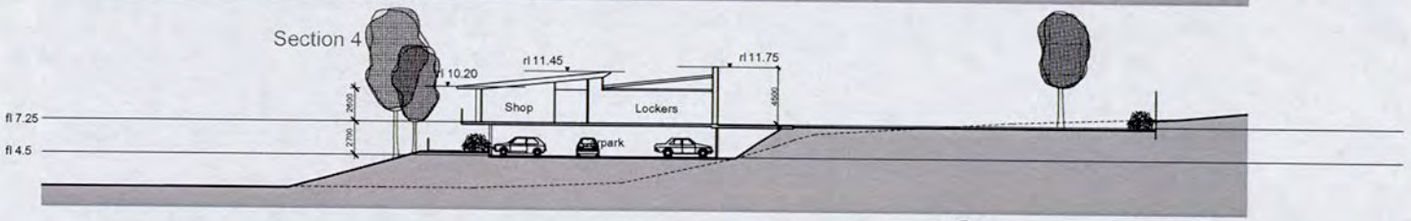

Section 5

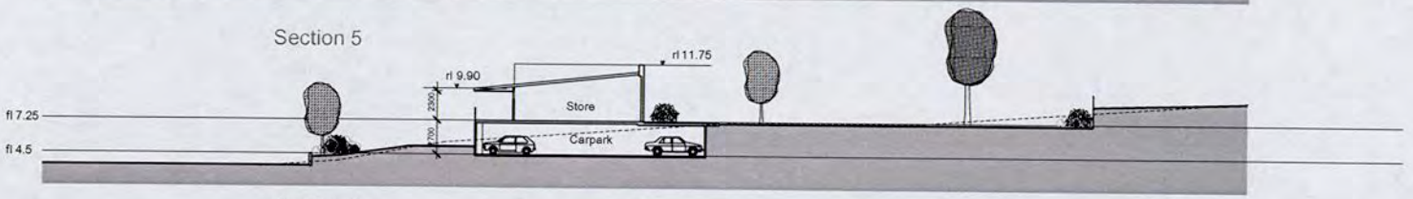

Section 6

Sections

Issue
A 3.8.06 Issued to Council for Development Approval

Hodges Shorten Architects Pty Ltd
Suite 82 Chatswood Village
47 Neridah Street Chatswood NSW 2067
phone 9419 5199 fax 9419 5632

Bayview Golf Club
Proposed Golf Club, Pittwater Road Bayview

scale - 1:200 @ A1 date - 12.7.06 drawing - 2380.DA7 A

BAYVIEW

0 5 10 20

3D image

ISSUE

A 14.7.06 Issued for Development Approval

Hodges Shorten Architects Pty Ltd
Suite 82 Chatswood Village
47 Neridah Street Chatswood NSW 2067
phone 9419 5199 fax 9419 5632

Bayview Golf Club
Proposed Golf Club, Pittwater Road Bayview

scale - 1:400 @ A3 date - 7.7.06 drawing - 2380.DA 8 A

BAYVIEW GOLF CLUB

0 5 10 20

3D image

ISSUE

A 14.7.06 Issued for Development Approval

Hodges Shorten Architects Pty Ltd
Suite 82 Chatswood Village
47 Neridah Street Chatswood NSW 2067
phone 9419 5199 fax 9419 5632

Bayview Golf Club
Proposed Golf Club, Pittwater Road Bayview
scale - 1:400 @ A3 date - 7.7.06 drawing - 2380.DA 9 A

BAYVIEW GOLF CLUB

0 5 10 20

3D image

ISSUE

A 14.7.06 Issued for Development Approval

Hodges Shorten Architects Pty Ltd
Suite 82 Chatswood Village
47 Neridah Street Chatswood NSW 2067
phone 9419 5199 fax 9419 5632

Bayview Golf Club
Proposed Golf Club, Pittwater Road Bayview

scale - 1:400 @ A3 date - 7.7.06 drawing - 2380.DA 10 A

BAYVIEW GOLF CLUB

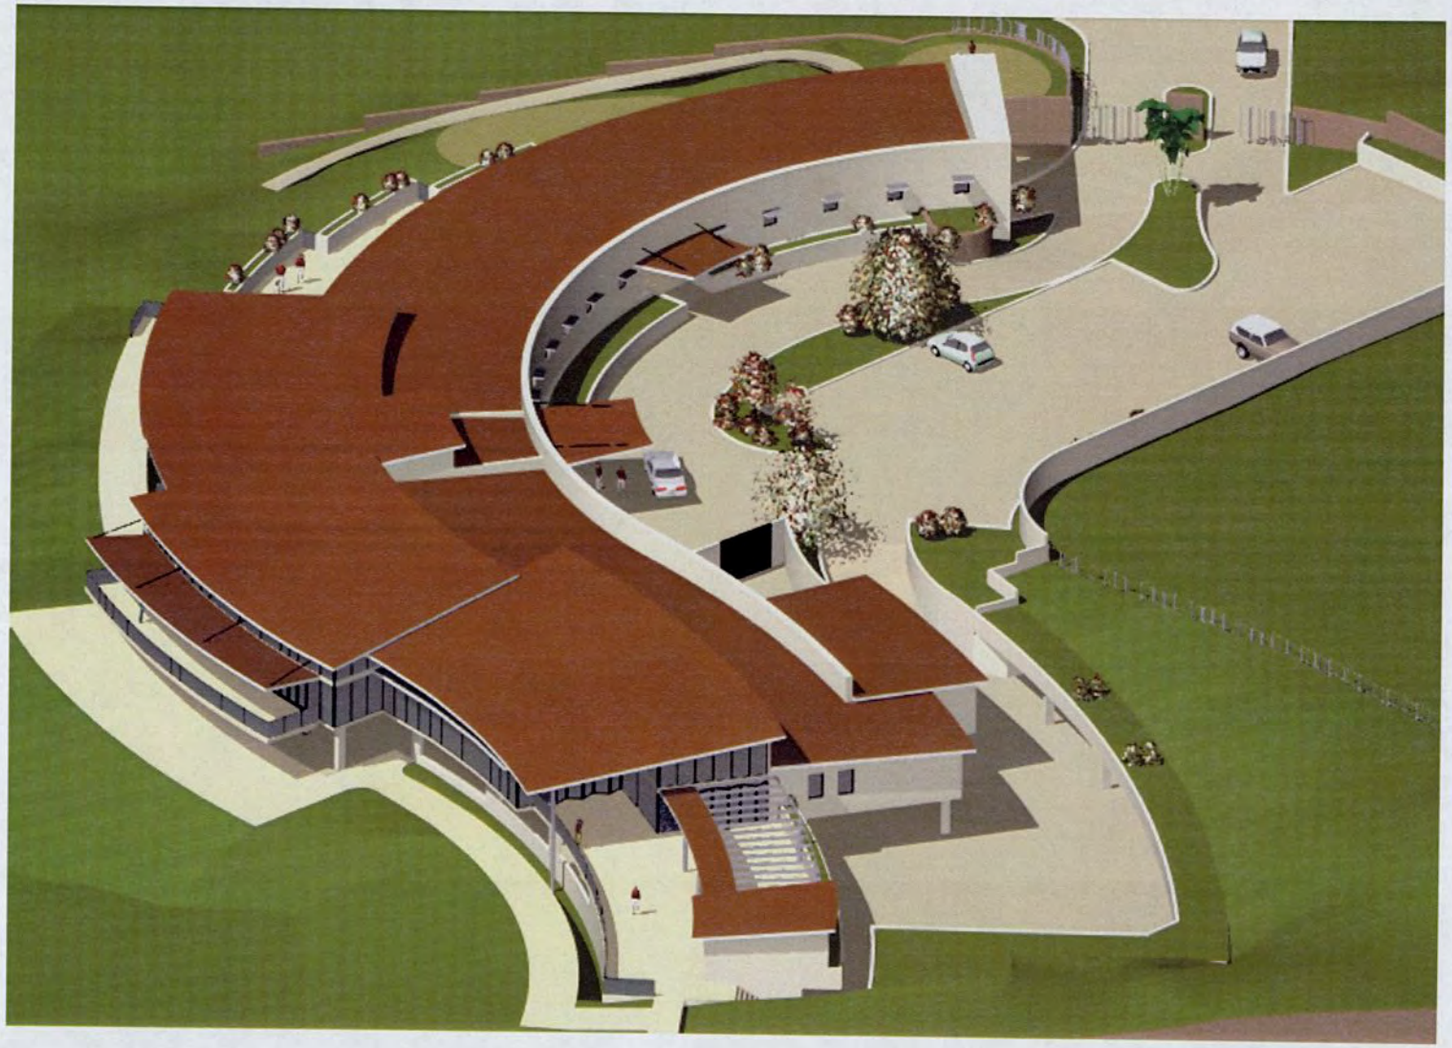

0 5 10 20

3D image

ISSUE

A 14.7.06 Issued for Development Approval

Hodges Shorten Architects Pty Ltd
Suite 82 Chatswood Village
47 Nendah Street Chatswood NSW 2067
phone 9419 5199 fax 9419 5632

Bayview Golf Club
Proposed Golf Club, Pittwater Road Bayview
scale - 1:400 @ A3 date - 7.7.06 drawing - 2380.DA 11 A

BAYVIEW GOLF CLUB